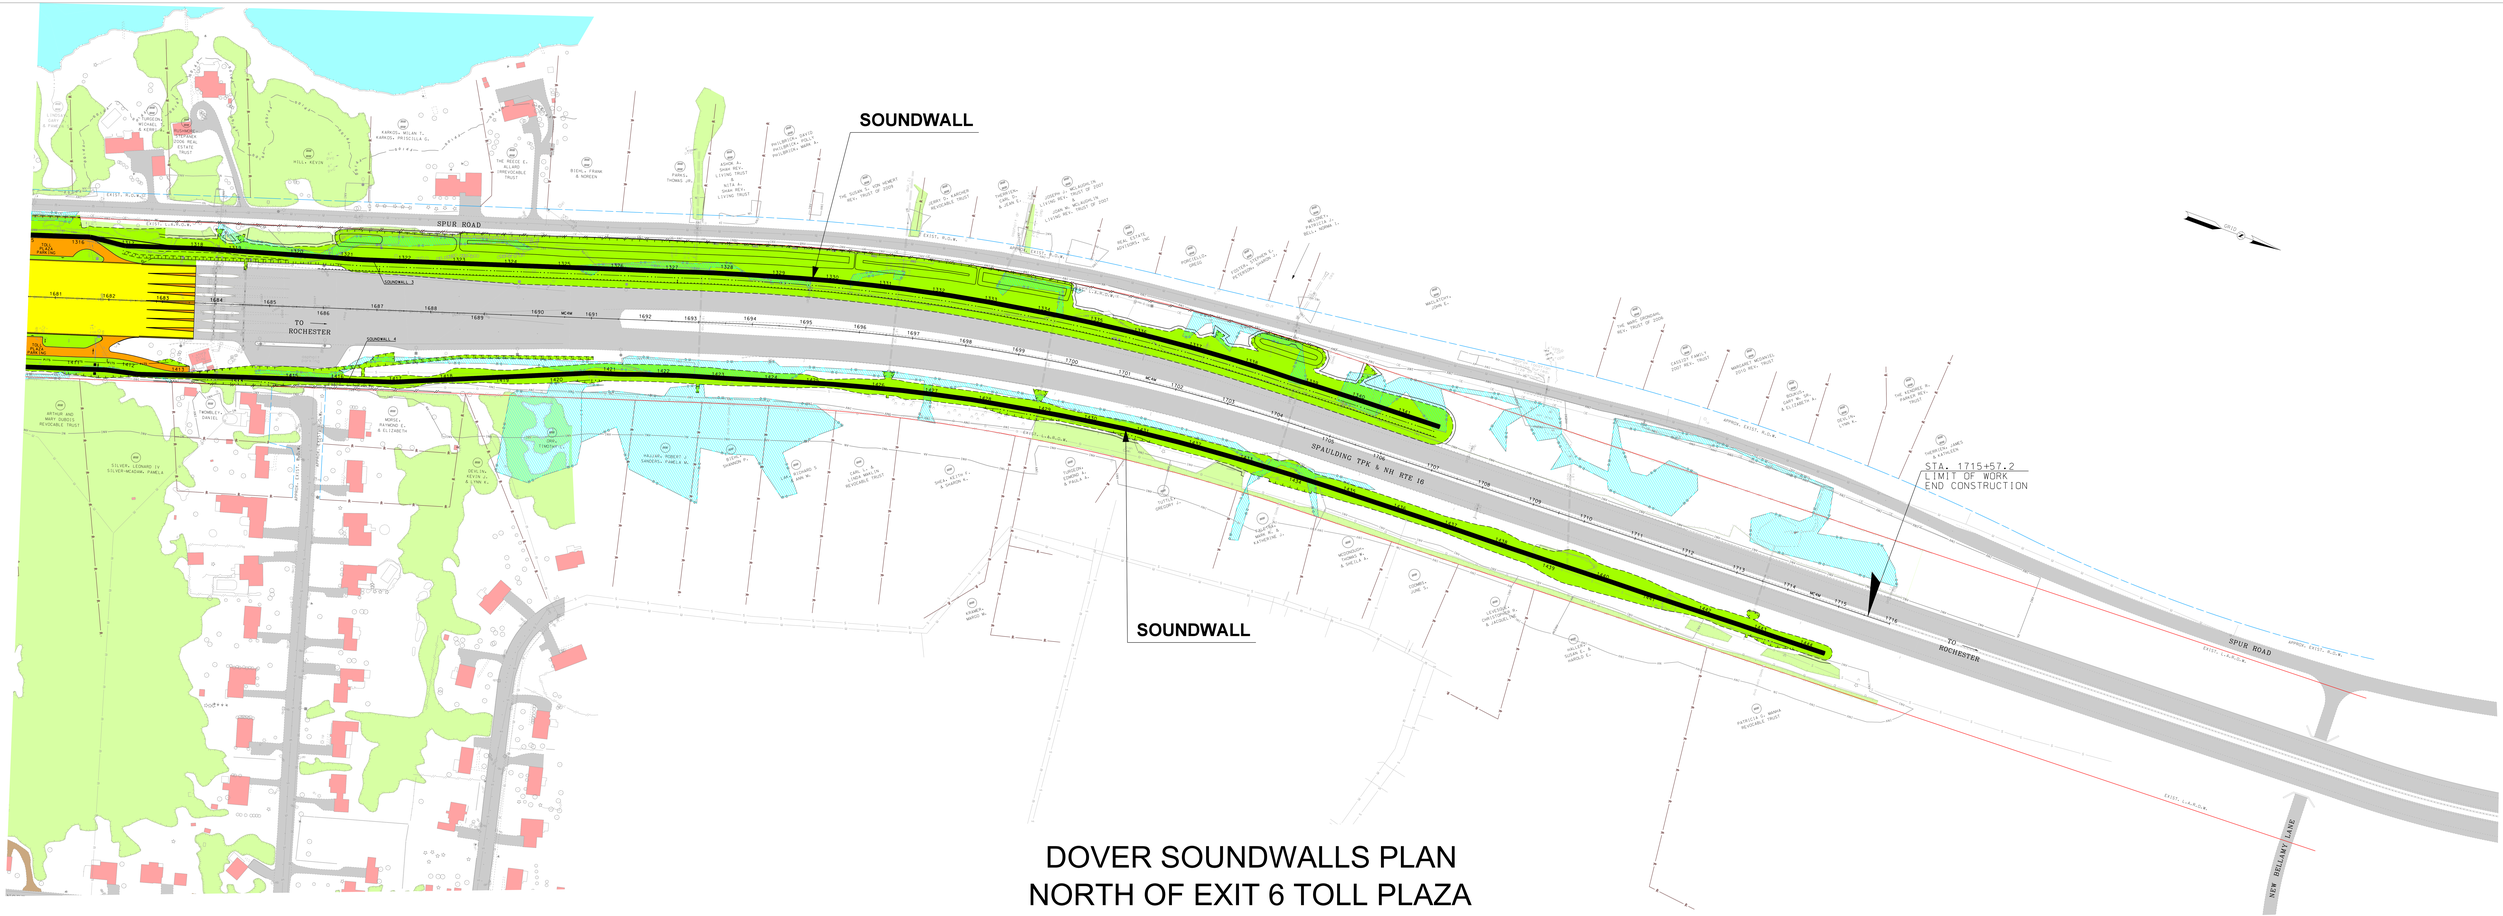

DOVER SOUNDWALLS PLAN
NORTH OF EXIT 6 TOLL PLAZA